THIS DRAWING IS COPYRIGHT © ALL RIGHTS RESERVED. NO PART OF THIS DRAWING MAY BE REPRODUCED, STORED IN A RETRIEVAL SYSTEM OR TRANSMITTED IN ANY FORM OR BY ANY MEANS WITHOUT THE PRIOR WRITTEN PERMISSION FROM MCELLIGOTT CONSULTING ENGINEERS LIMITED.

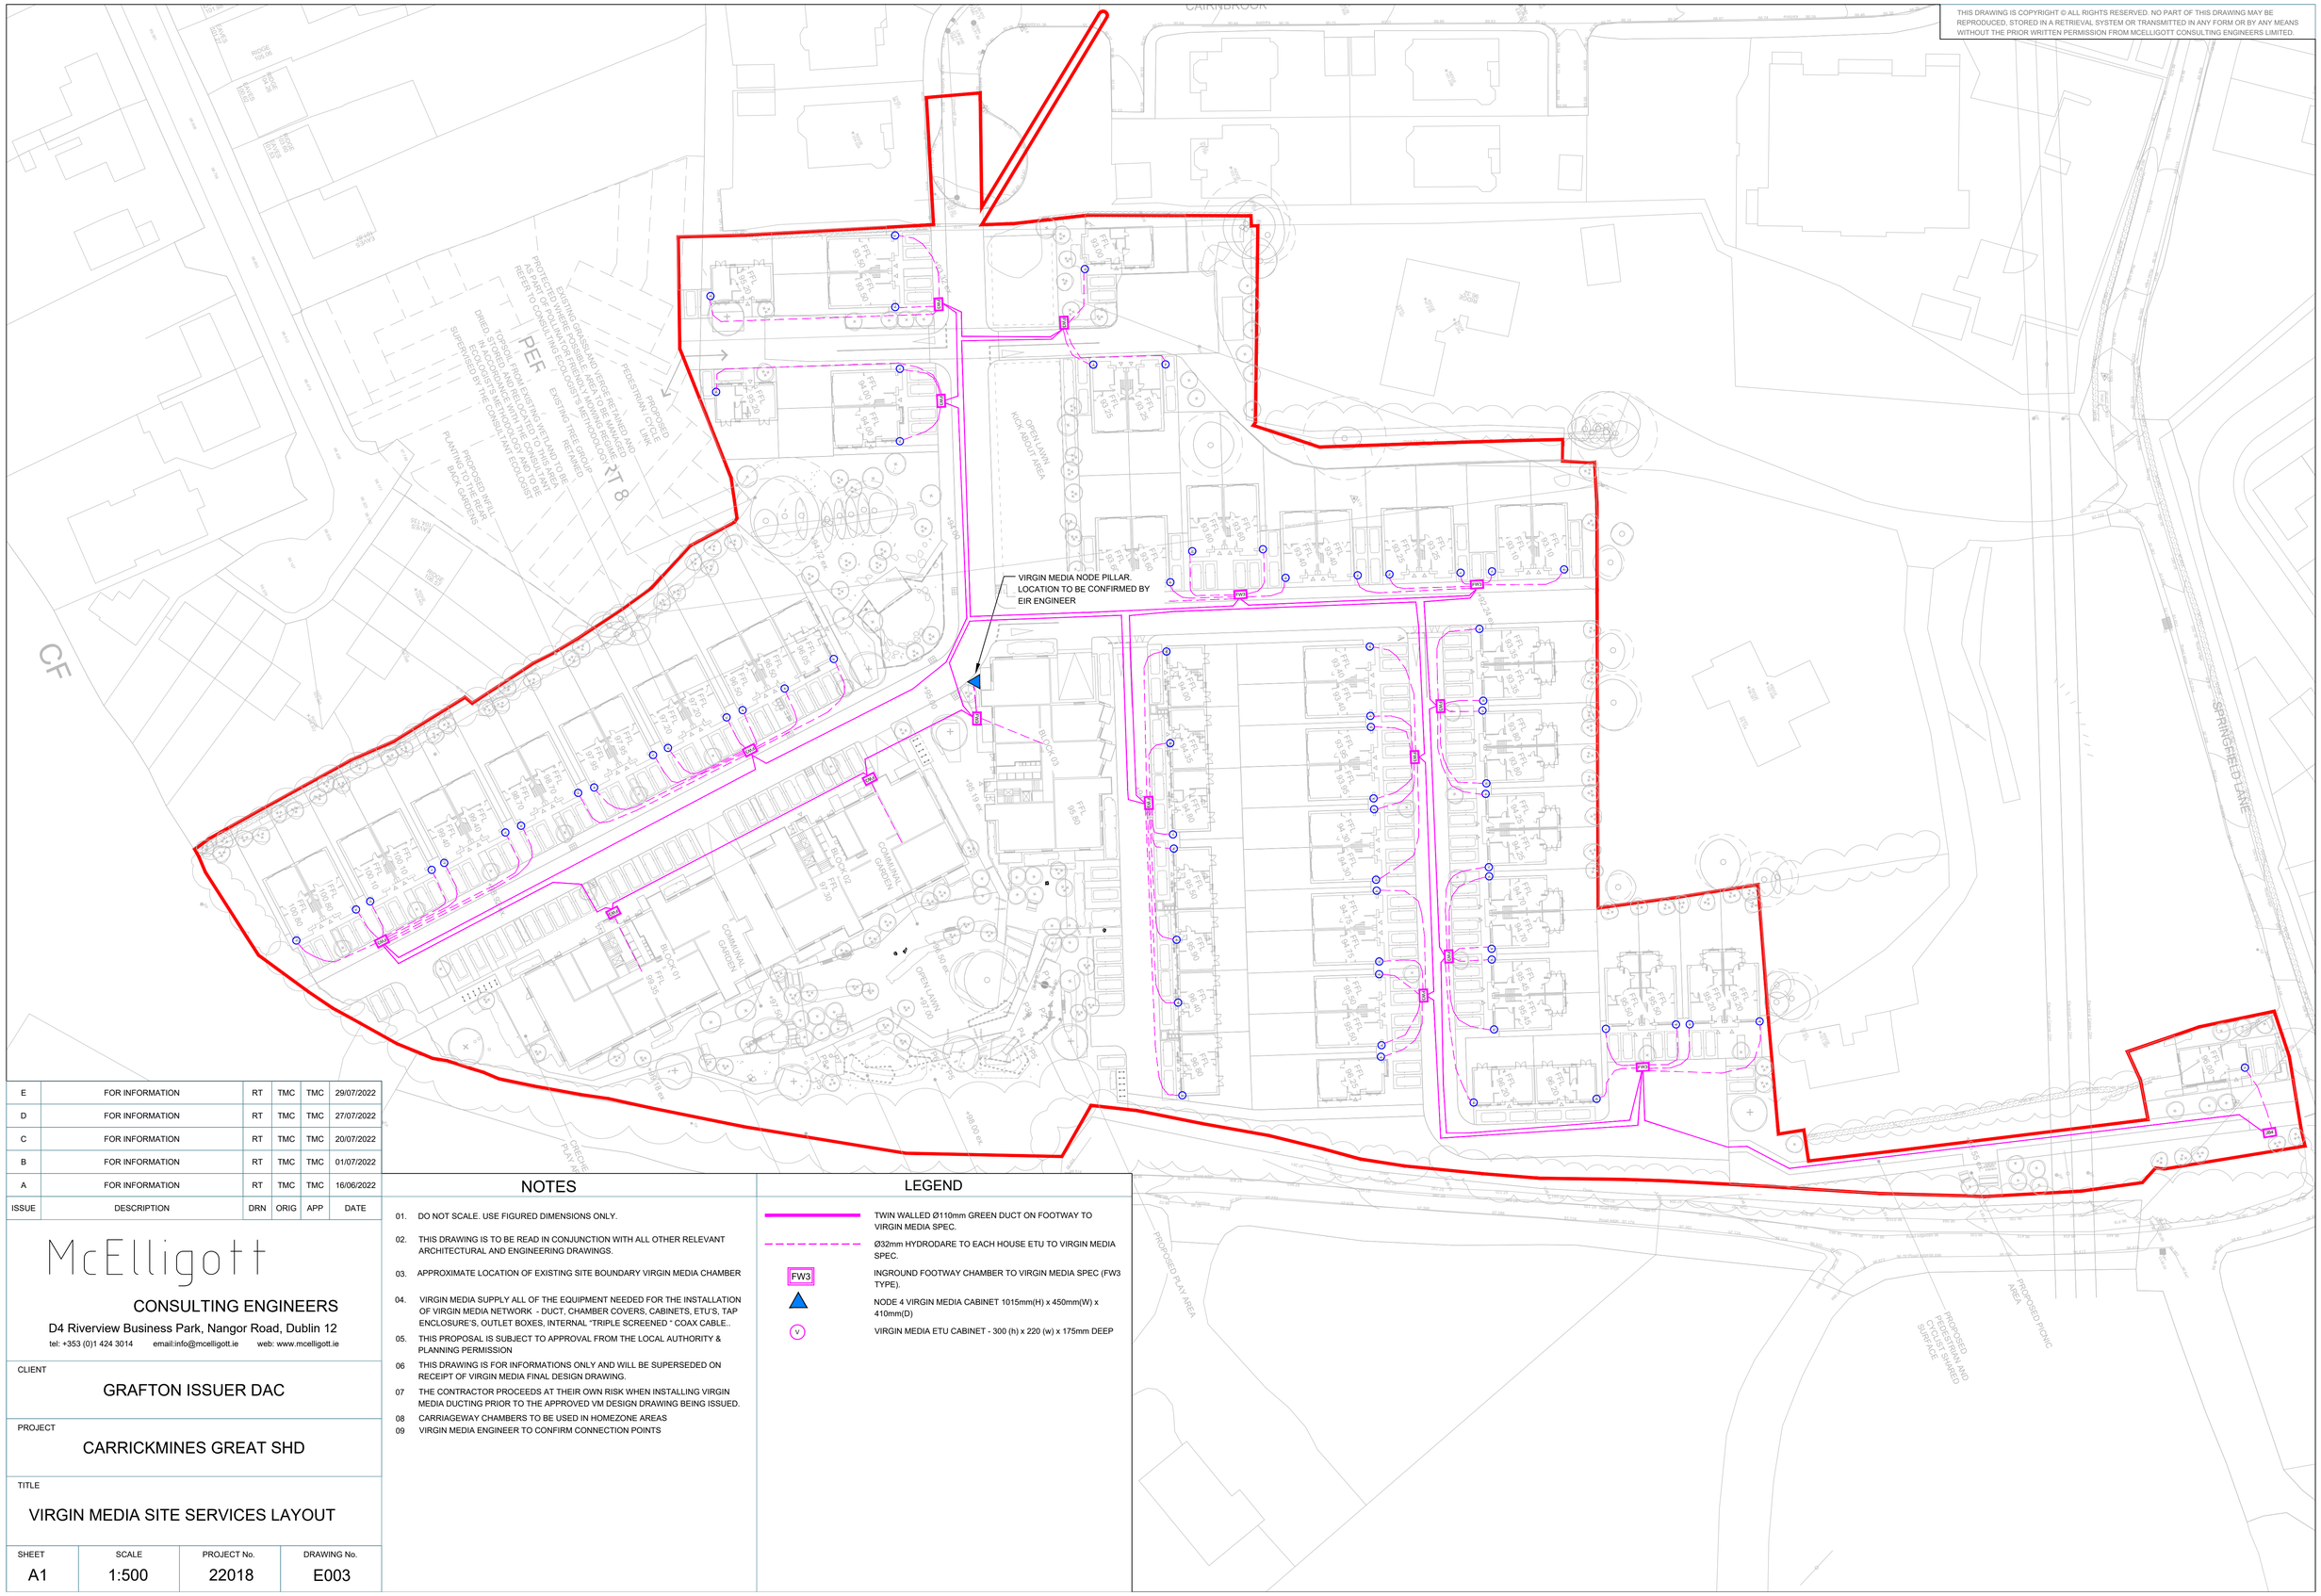

ISSUE	DESCRIPTION	DRN	ORIG	APP	DATE
E	FOR INFORMATION	RT	TMC	TMC	29/07/2022
D	FOR INFORMATION	RT	TMC	TMC	27/07/2022
C	FOR INFORMATION	RT	TMC	TMC	20/07/2022
B	FOR INFORMATION	RT	TMC	TMC	01/07/2022
A	FOR INFORMATION	RT	TMC	TMC	16/06/2022

McElligott
CONSULTING ENGINEERS
D4 Riverview Business Park, Nangor Road, Dublin 12
tel: +353 (0)1 424 3014 email:info@mcelligott.ie web: www.mcelligott.ie

CLIENT
GRAFTON ISSUER DAC

PROJECT
CARRICKMINES GREAT SHD

TITLE
VIRGIN MEDIA SITE SERVICES LAYOUT

SHEET	SCALE	PROJECT No.	DRAWING No.
A1	1:500	22018	E003

NOTES

01. DO NOT SCALE. USE FIGURED DIMENSIONS ONLY.
02. THIS DRAWING IS TO BE READ IN CONJUNCTION WITH ALL OTHER RELEVANT ARCHITECTURAL AND ENGINEERING DRAWINGS.
03. APPROXIMATE LOCATION OF EXISTING SITE BOUNDARY VIRGIN MEDIA CHAMBER
04. VIRGIN MEDIA SUPPLY ALL OF THE EQUIPMENT NEEDED FOR THE INSTALLATION OF VIRGIN MEDIA NETWORK - DUCT, CHAMBER COVERS, CABINETS, ETU'S, TAP ENCLOSURE'S, OUTLET BOXES, INTERNAL "TRIPLE SCREENED " COAX CABLE..
05. THIS PROPOSAL IS SUBJECT TO APPROVAL FROM THE LOCAL AUTHORITY & PLANNING PERMISSION
06 THIS DRAWING IS FOR INFORMATIONS ONLY AND WILL BE SUPERSEDED ON RECEIPT OF VIRGIN MEDIA FINAL DESIGN DRAWING.
07 THE CONTRACTOR PROCEEDS AT THEIR OWN RISK WHEN INSTALLING VIRGIN MEDIA DUCTING PRIOR TO THE APPROVED VM DESIGN DRAWING BEING ISSUED.
08 CARRIAGEWAY CHAMBERS TO BE USED IN HOMEZONE AREAS
09 VIRGIN MEDIA ENGINEER TO CONFIRM CONNECTION POINTS

LEGEND

- TWIN WALLED Ø110mm GREEN DUCT ON FOOTWAY TO VIRGIN MEDIA SPEC.
- Ø32mm HYDRODARE TO EACH HOUSE ETU TO VIRGIN MEDIA SPEC.
- FW3 — INGROUND FOOTWAY CHAMBER TO VIRGIN MEDIA SPEC (FW3 TYPE).
- NODE 4 VIRGIN MEDIA CABINET 1015mm(H) x 450mm(W) x 410mm(D)
- V — VIRGIN MEDIA ETU CABINET - 300 (h) x 220 (w) x 175mm DEEP